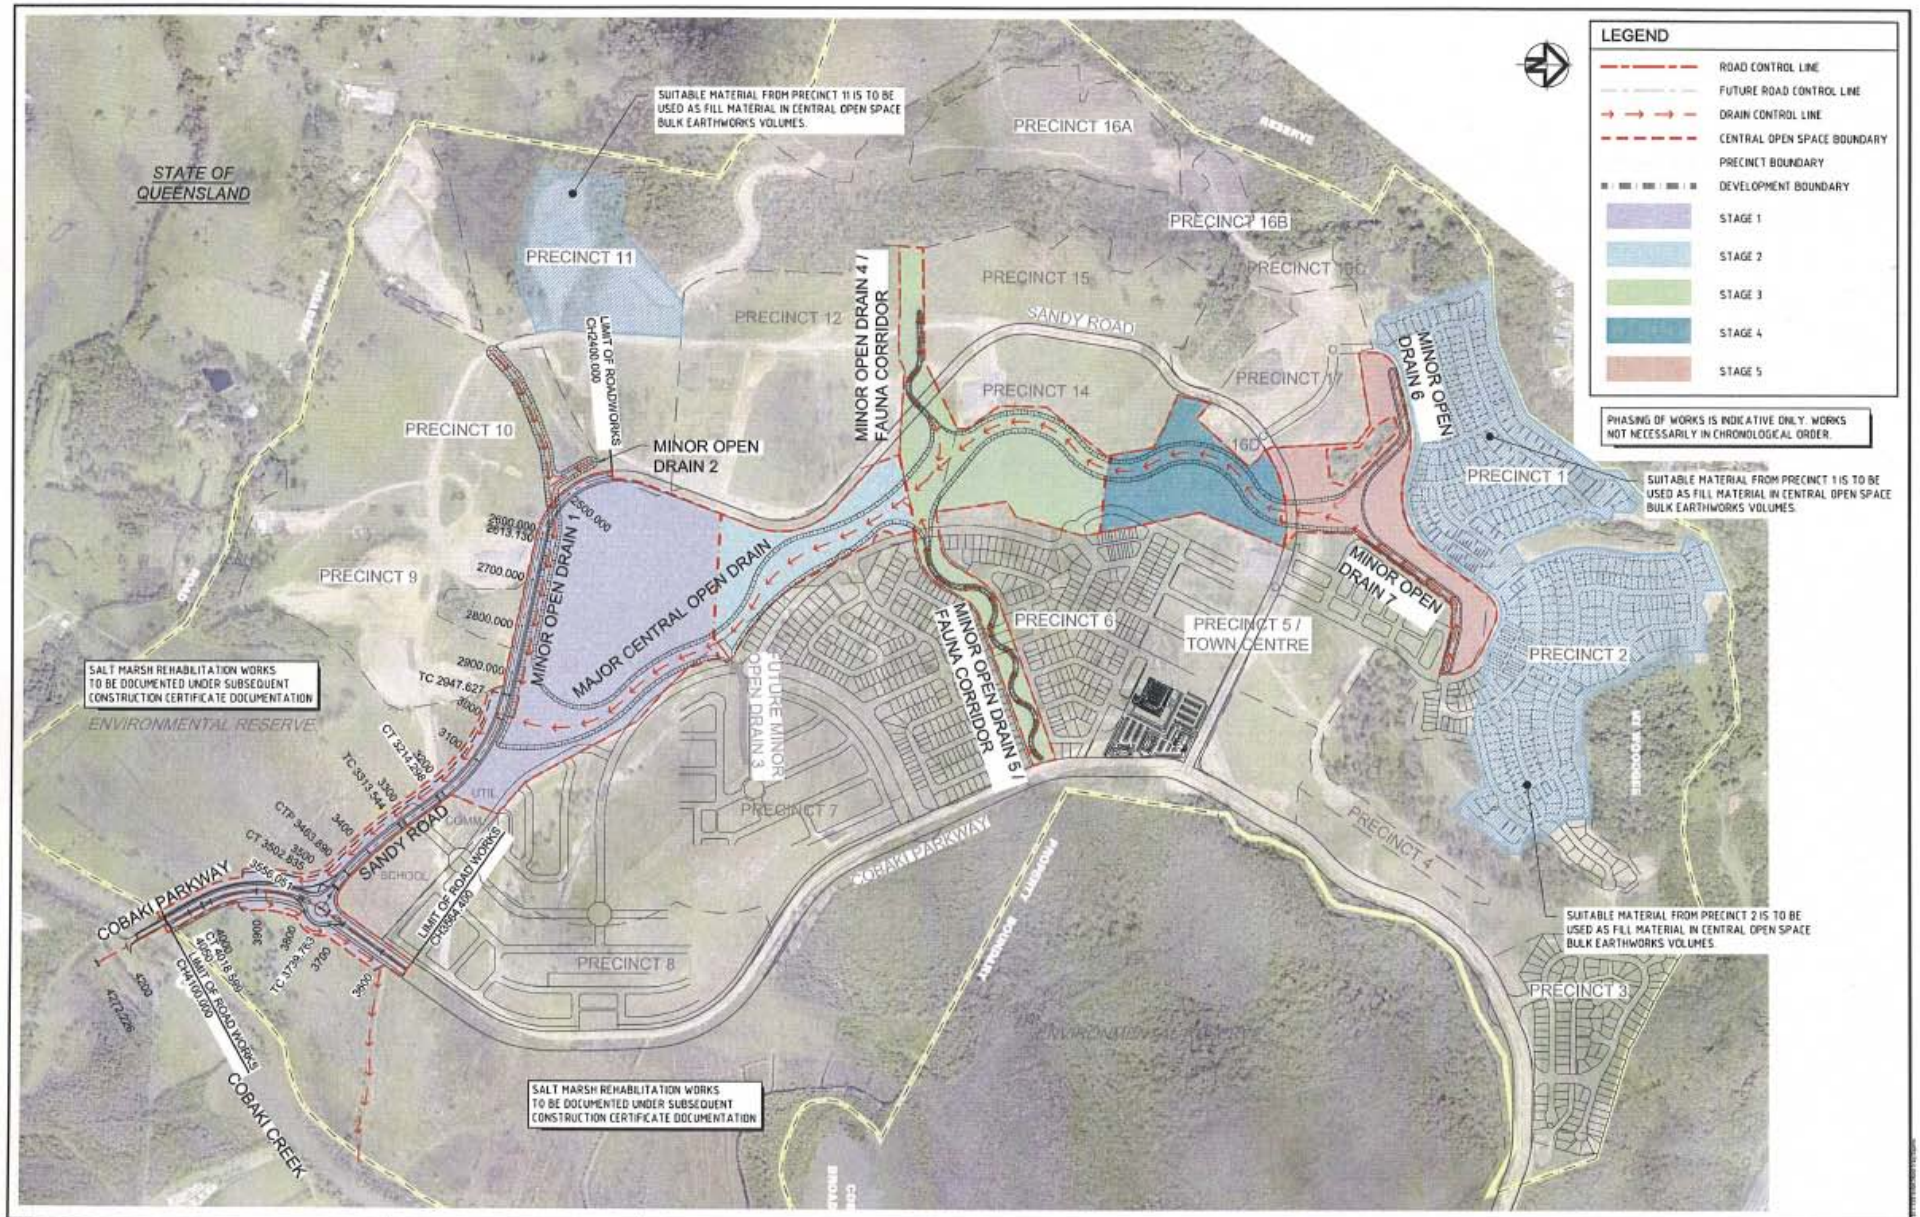

STATUS	COUNCIL SUBMISSION	FOR APPROVAL		
A	ORIGINAL ISSUE	CCS	22.12.10	
REV	DESCRIPTION	DRAWN	DATE	

THIS DESIGN AND PLAN IS COPYRIGHT AND IS NOT TO BE USED OR REPRODUCED WHOLLY OR IN PART OR TO BE USED ON ANY PROJECT WITHOUT THE WRITTEN PERMISSION OF YEATS CONSULTING PTY LTD

DRAWING IS NOT TO BE SCALED

SCALE (AT ORIGINAL SHEET SIZE) 1:5000

ORIGINAL SHEET SIZE: A1

CLIENT: LEDA MANORSTEAD Pty Ltd

LEDA

PROJECT: CENTRAL OPEN SPACE PROJECT APPLICATION COBAKI LAKES, COBAKI PWY PRELIMINARY CIVIL ENGINEERING DRAWINGS

YEATS CONSULTING ENGINEERS
LEVEL 1, 103 FERRY ROAD SOUTHPORT QLD 4215 AUSTRALIA
T 07 5571 2232 F 07 5503 1672 info@yeats.com.au www.yeats.com.au

TITLE: PHASE 1 - LANDFORMING/EARTHWORKS LAYOUT PLAN

TASK	BY	INITIAL	DATE	APPROVED	REQ No N/A
REVIEW	CS		30.06.10	DRAWING NUMBER	REVISION
DESIGN	CJE		30.06.10	YC0229-1P1-SK02	A
DRAWN	CJE		30.06.10		